166.25 SQMT (BASEMENT FLOOR PLAN)

SCHEDULE B

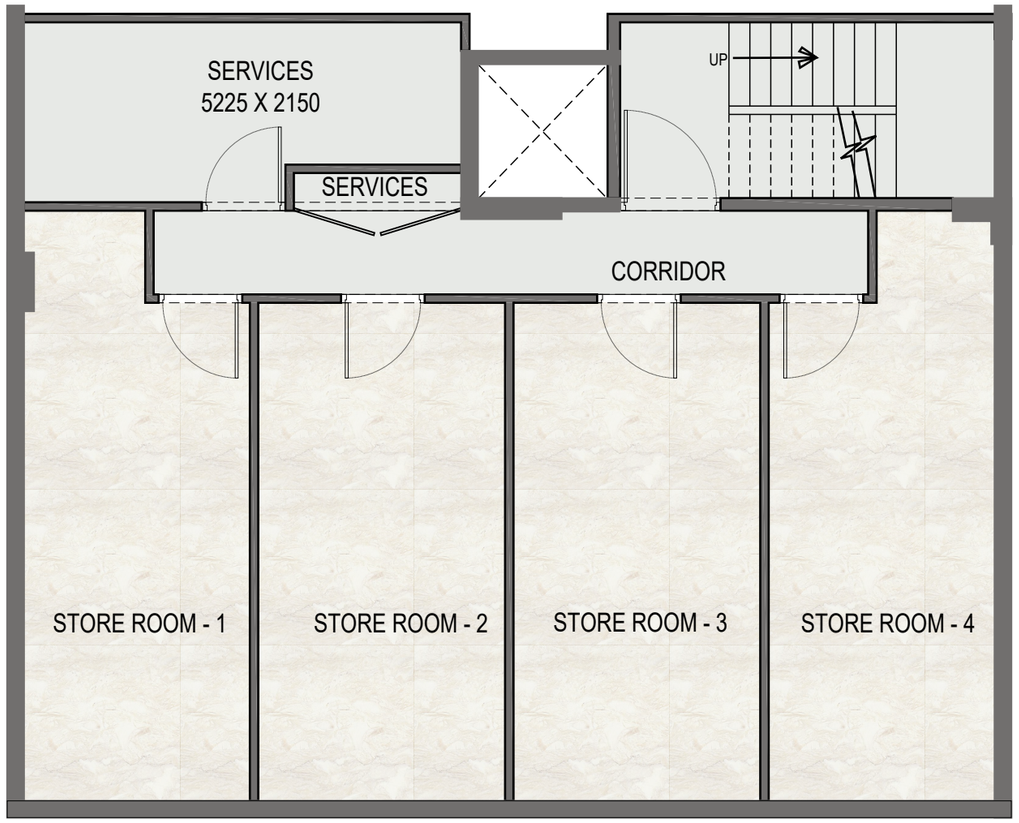

PLAN NOT TO SCALE

DISCLAIMER : PLAN CAN BE MIRRORED AS PER SPECIFIC LOCATION

166.25 SQMT (STILT FLOOR PLAN)

SCHEDULE B

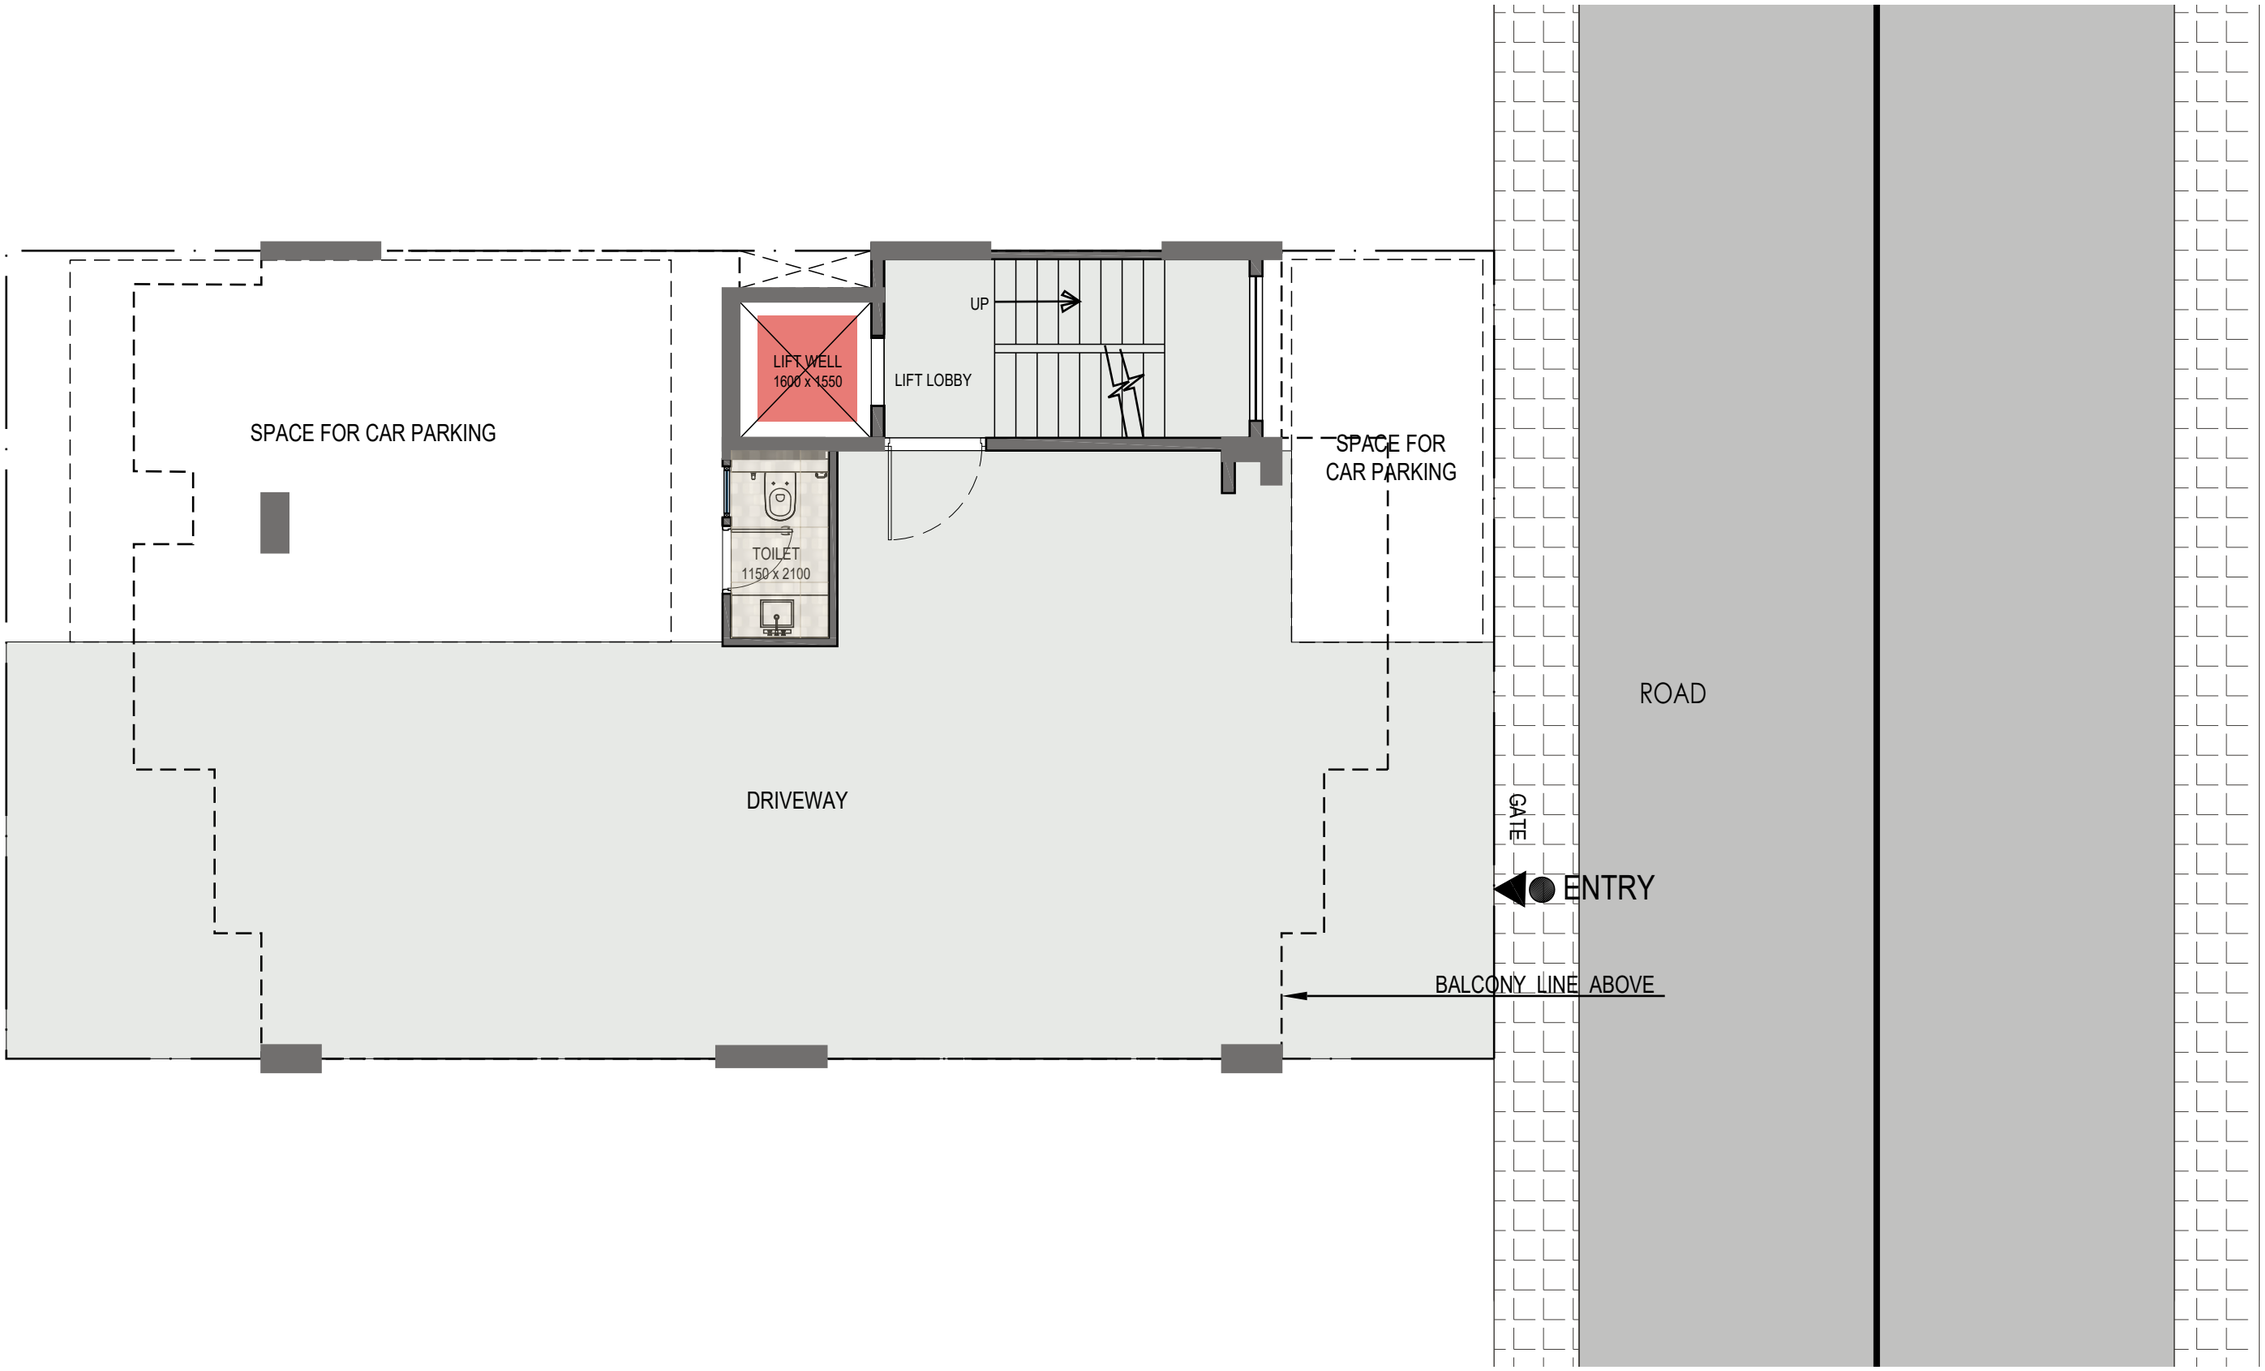

PLAN NOT TO SCALE

DISCLAIMER : PLAN CAN BE MIRRORED AS PER SPECIFIC LOCATION

166.25 SQMT (TYPICAL FLOOR PLAN)

SCHEDULE B

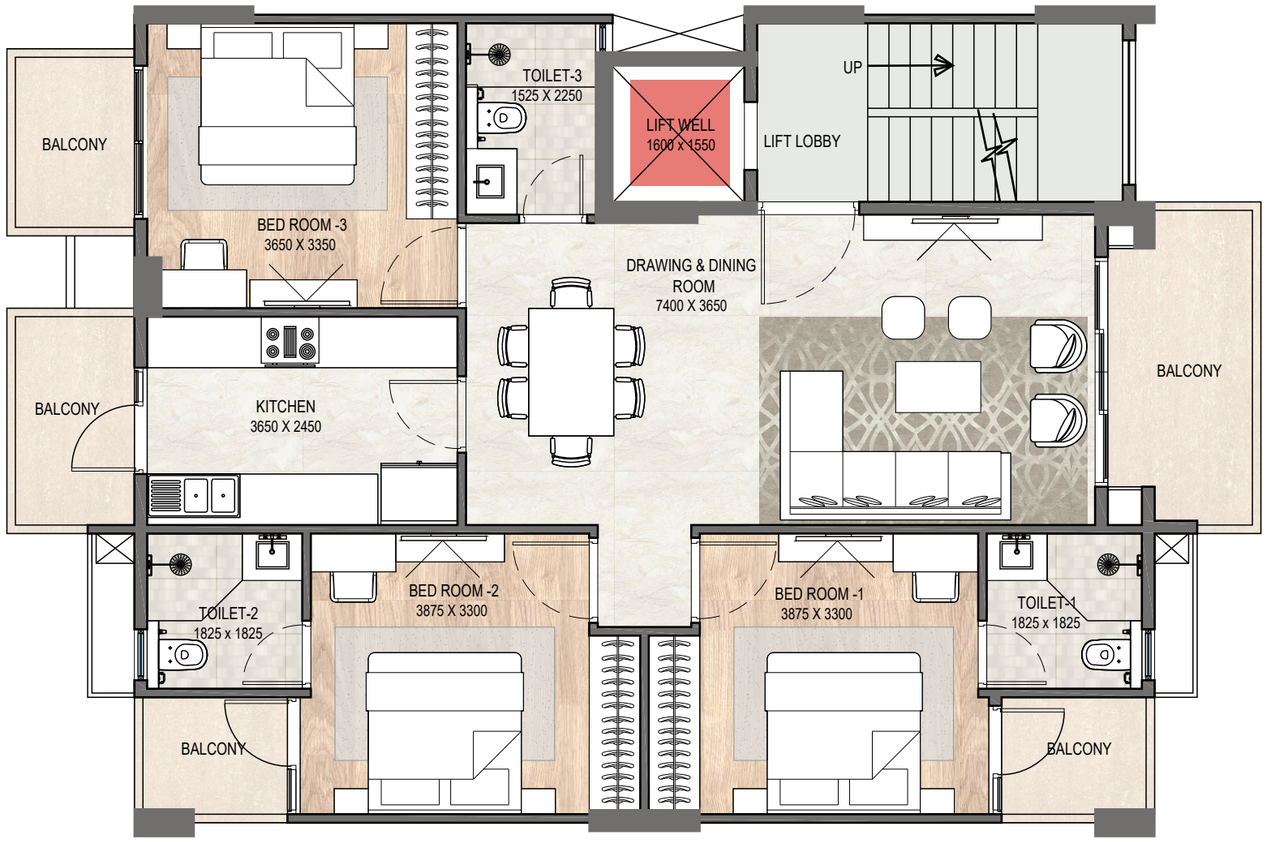

PLAN NOT TO SCALE

DISCLAIMER : PLAN CAN BE MIRRORED AS PER SPECIFIC LOCATION

166.25 SQMT (TERRACE PLAN)

SCHEDULE B

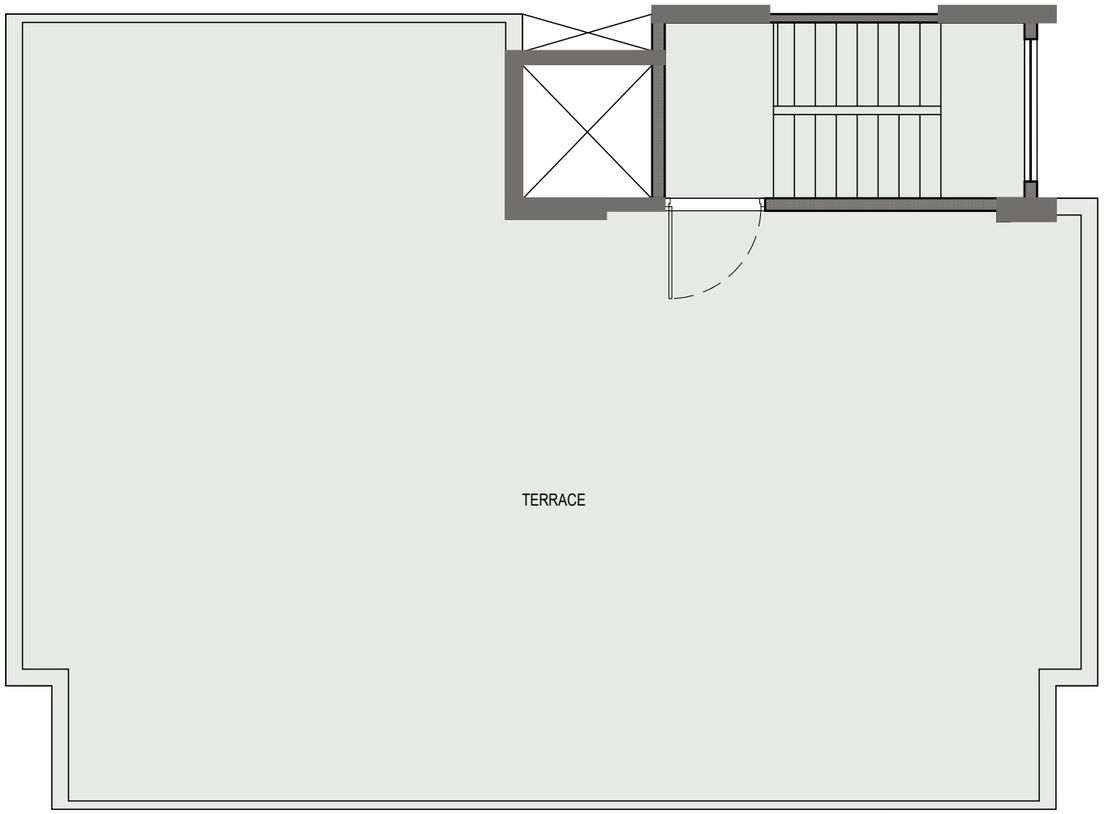

Note: Terrace and services on it are part of common areas.

PLAN NOT TO SCALE

DISCLAIMER : PLAN CAN BE MIRRORED AS PER SPECIFIC LOCATION